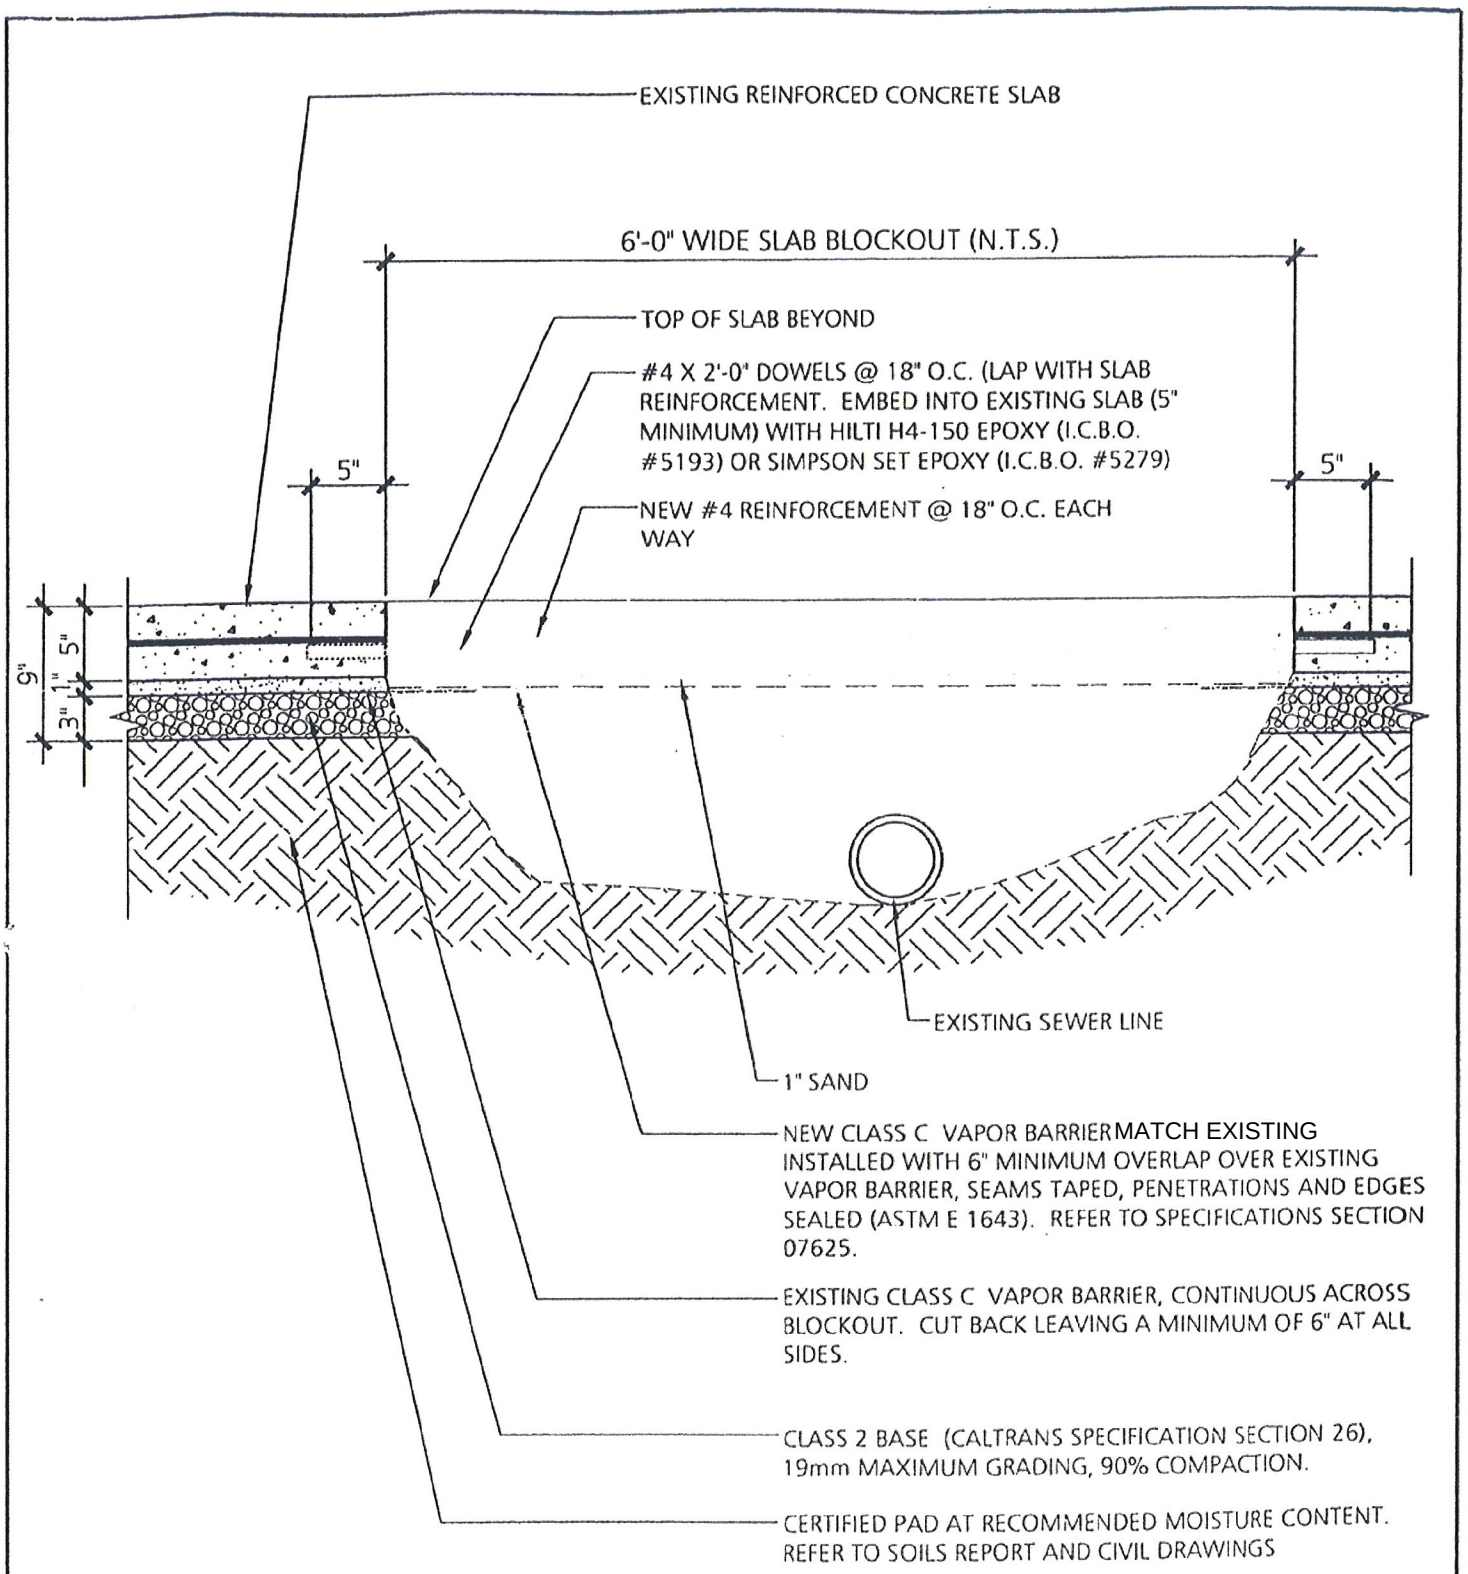

SLAB BLOCKOUT INFILL
AT EXISTING SLAB

1" = 1' - 0"

40